7325 MALLARD LANE
SCHERERVILLE, IN 46375

LAND TECHNOLOGIES, INC.

CIVIL ENGINEERING & LAND SURVEYING

TEL: (219) 769-7728
FAX: (219) 769-7731

PLAT OF SURVEY

000008

PROPERTY ADDRESS: 852 Deleware Street, Gary, Indiana

DESCRIPTION: The North 20 feet of Lot 19 and all of Lot 20, in Block 15 of GARY LAND COMPANY'S FIRST SUBDIVISION, a subdivision in the City of Gary, Indiana, as per Record Plat thereof appearing in Plat Book 6, Page 15, in the Office of the Recorder of Lake County, Indiana.

FILED
KEY 44-15-15
JAN 12 2005
STEPHEN R. STIGLICH
LAKE COUNTY AUDITOR

BOOK 12 PAGE 14
2005 002270

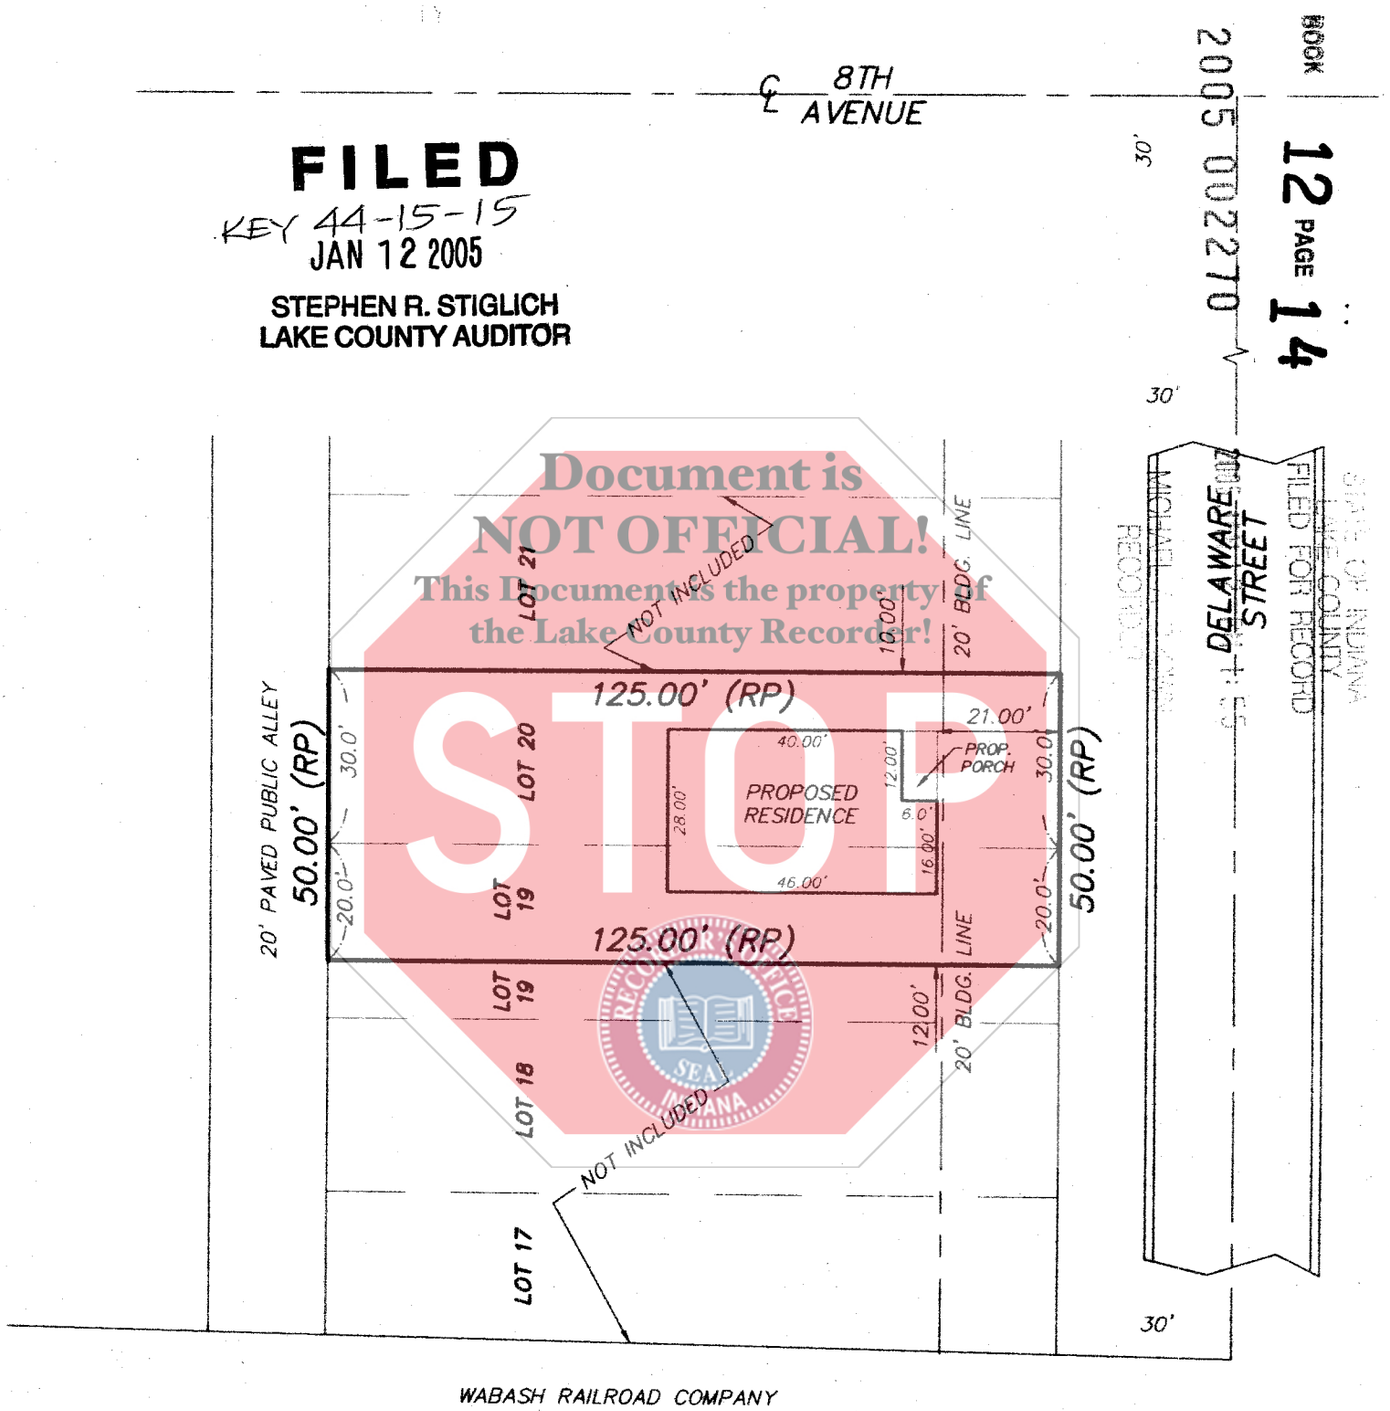

Document is
NOT OFFICIAL!
This Document is the property of
the Lake County Recorder!
STOP

THIS SURVEY IS CERTIFIED ONLY TO:

NAME: HABITAT FOR HUMANITY

I HEREBY CERTIFY THAT I HAVE SURVEYED THE ABOVE DESCRIBED PROPERTY ACCORDING TO THE OFFICIAL RECORDS AND THAT THE PLAT HEREON DRAWN CORRECTLY REPRESENTS SAID SURVEY.

John E Bullock

JOHN E. BULLOCK-INDIANA LAND SURVEYOR NO. S-0512

JOHN E. BULLOCK
REGISTERED
NO. S-0512
STATE OF INDIANA
LAND SURVEYOR

EXPLANATION: ALL DIMENSIONS ARE GIVEN IN FEET AND DECIMAL PARTS THEREOF. NO DIMENSIONS SHOULD BE ASSUMED BY SCALE MEASUREMENT UPON THE PLAT.

NORTH

SCALE 1" IN = 30' FT

CLIENT HABITAT DRAWN RTS
JOB NO 1056-04 DATE 11/01/04
REV

FLD BK PG FILE NO 4059 CS

1800-BB