HOLY NAME CEMETERY

SECTION "V"
CEDAR LAKE, LAKE COUNTY, INDIANA

STATE OF INDIANA
LAKE COUNTY
FILED FOR RECORD
2017 OCT 26 AM 10:43
MICHAEL B. BROWN
RECORDER

2017 072393

FILED
OCT 26 2017
JOHN E. PETALAS
LAKE COUNTY AUDITOR

DVG TEAM INC
1155 Troutwine Road
Crown Point, IN 46307
P: (219) 662-7710
F: (219) 662-2740
www.dvgteam.com

BOOK 110 83

PROPERTY DESCRIPTION:
A PART OF THE SOUTHWEST QUARTER OF SECTION 21, TOWNSHIP 34 NORTH, RANGE 9 WEST OF THE SECOND PRINCIPAL MERIDIAN IN THE TOWN OF CEDAR LAKE, LAKE COUNTY, INDIANA DESCRIBED AS COMMENCING AT THE SOUTHWEST CORNER OF SECTION 21, TOWNSHIP 34 NORTH, RANGE 9 WEST; THENCE SOUTH 89 DEGREES 34 MINUTES 27 SECONDS EAST ALONG THE SOUTH LINE OF SAID SECTION 21, A DISTANCE OF 923.90 FEET (BASIS OF BEARINGS FOR THIS DESCRIPTION IS SOUTH 89 DEGREES 34 MINUTES 27 SECONDS EAST FOR THE SOUTH LINE OF SAID SECTION 21); THENCE NORTH 00 DEGREES 00 MINUTES 22 SECONDS WEST, 756.0 FEET TO A POINT ON THE WEST LINE OF VANCO'S SECOND ADDITION AS SHOWN IN PLAT BOOK 33, PAGE 6 IN THE OFFICE OF THE RECORDER OF SAID COUNTY, SAID POINT BEING 2 FEET NORTH OF THE SOUTHWEST CORNER OF LOT 2 IN SAID VANCO'S SECOND ADDITION; THENCE NORTH 89 DEGREES 34 MINUTES 27 SECONDS WEST ALONG THE SOUTH LINE OF THE LAND OF RAYMOND AND SUSAN STINSON AS DESCRIBED AS PARCEL 1 IN WARRANTY DEED, DOCUMENT NUMBER 94085674 AND ALSO ALONG THE SOUTH LINE OF THE LAND OF LOWELL NATIONAL BANK, TRUST NUMBER 320 AS DESCRIBED AS PARCEL 3 IN TRUSTEE'S DEED, DOCUMENT NUMBER 024228, A DISTANCE OF 244.50 FEET; THENCE SOUTH 00 DEGREES 00 MINUTES 22 SECONDS EAST, 2.14 FEET TO THE NORTHEAST CORNER OF HOLY NAME CEMETERY, SECTION "T" AS SHOWN ON THE PLAT RECORDED AS INSTRUMENT NUMBER 2000 049861 ON JULY 14, 2000 IN PLAT BOOK 88, PAGE 83 IN SAID RECORDER'S OFFICE; THENCE SOUTH 00 DEGREES 00 MINUTES 22 SECONDS EAST ALONG THE EAST LINE OF SAID HOLY NAME CEMETERY SECTION "T", A DISTANCE OF 120.00 FEET TO THE SOUTHEAST CORNER OF SAID SECTION "T"; THENCE NORTH 89 DEGREES 59 MINUTES 38 SECONDS EAST, 65.00 FEET; THENCE SOUTH 00 DEGREES 00 MINUTES 22 SECONDS EAST, 48.00 FEET TO THE POINT OF BEGINNING; THENCE NORTH 89 DEGREES 59 MINUTES 38 SECONDS EAST 18.00 FEET; THENCE SOUTH 00 DEGREES 00 MINUTES 22 SECONDS EAST 33.00 FEET; THENCE SOUTH 89 DEGREES 59 MINUTES 38 SECONDS WEST, 49.00 FEET; THENCE NORTH 00 DEGREES 00 MINUTES 22 SECONDS WEST 33.00 FEET; THENCE NORTH 89 DEGREES 59 MINUTES 38 SECONDS EAST 31.00 FEET TO THE POINT OF BEGINNING.

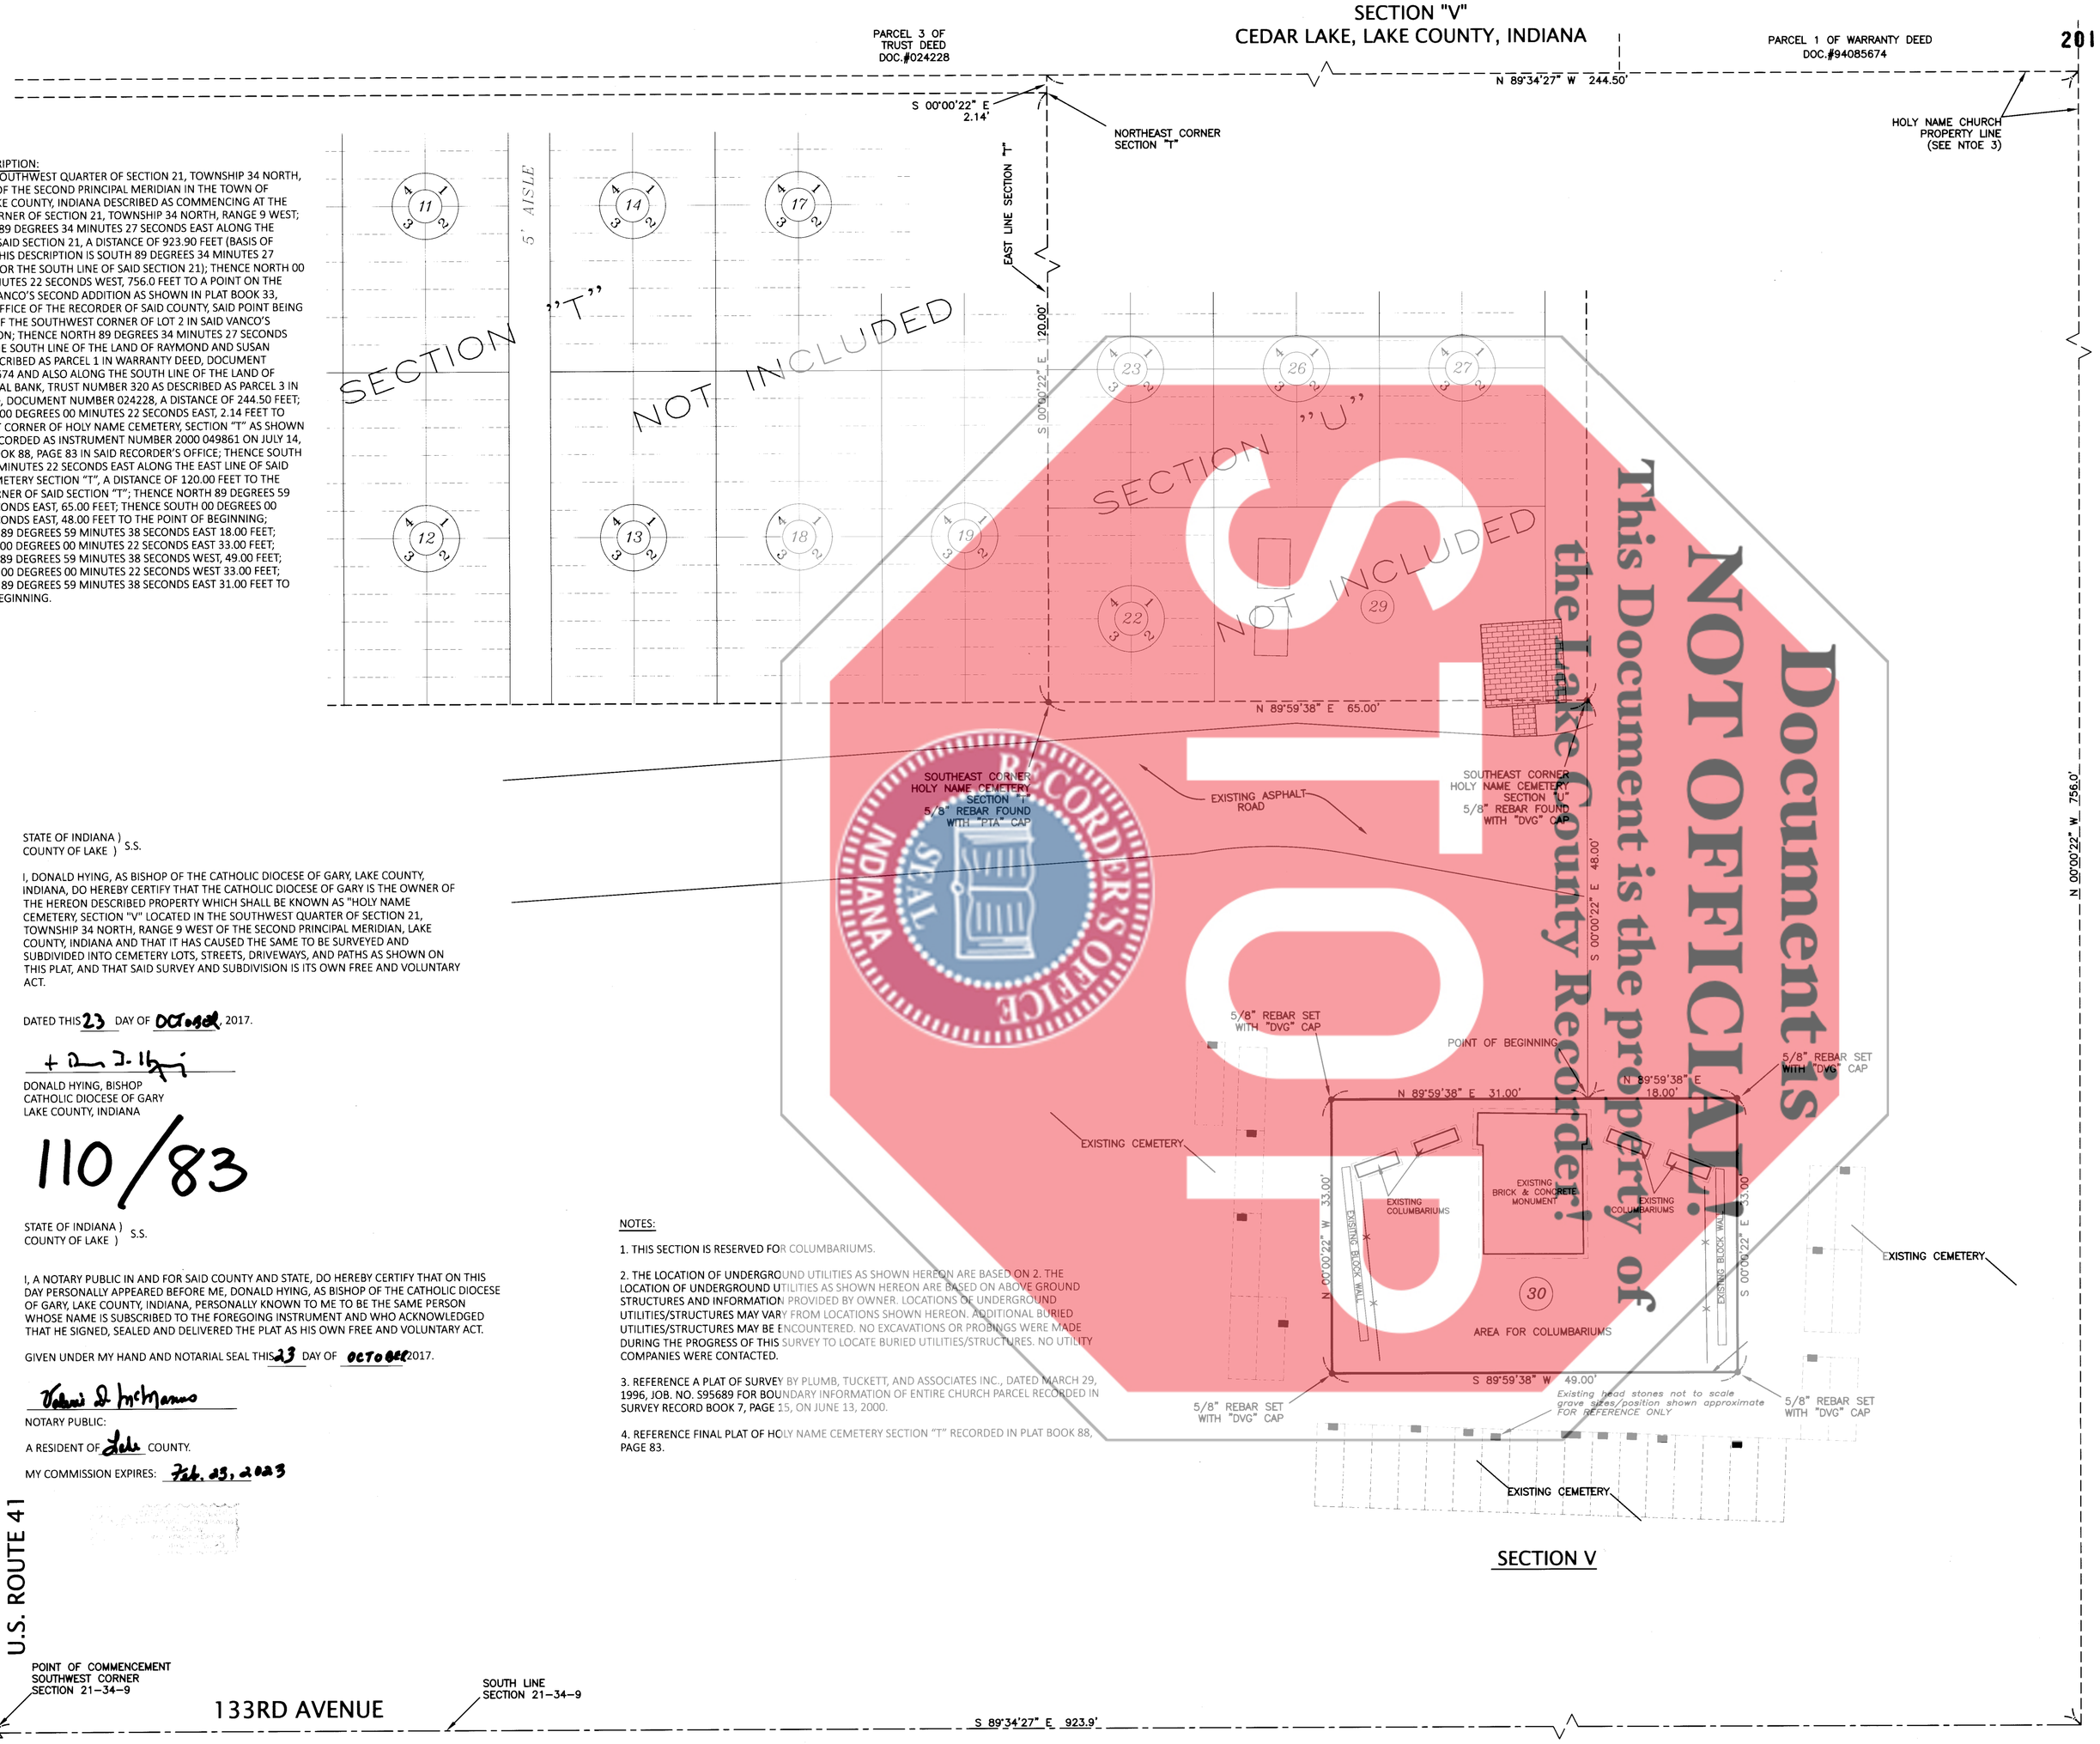

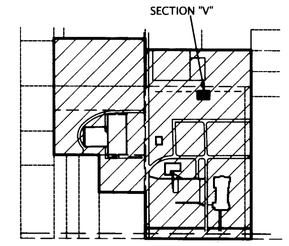

LOCATION OF SECTION "T"
NOT TO SCALE

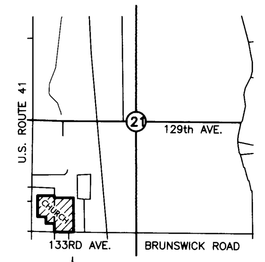

VICINITY MAP
SEC. 21-34-9
NOT TO SCALE

LEGEND

"DVG" CAP- BLUE CAP WITH DVG TEAM INC. FIRM NO. 0120.
"PTA" CAP- PINK CAP WITH PLUMB, TUCKETT & ASSOCIATES, INC. FIRM NO. 00-59.

- EXISTING STORM SEWER
- EXISTING FENCE
- EXISTING PAVERS
- EXISTING ASPHALT

STATE OF INDIANA)
COUNTY OF LAKE) S.S.

I, DONALD HYING, AS BISHOP OF THE CATHOLIC DIOCESE OF GARY, LAKE COUNTY, INDIANA, DO HEREBY CERTIFY THAT THE CATHOLIC DIOCESE OF GARY IS THE OWNER OF THE HEREON DESCRIBED PROPERTY WHICH SHALL BE KNOWN AS "HOLY NAME CEMETERY, SECTION "V" LOCATED IN THE SOUTHWEST QUARTER OF SECTION 21, TOWNSHIP 34 NORTH, RANGE 9 WEST OF THE SECOND PRINCIPAL MERIDIAN, LAKE COUNTY, INDIANA AND THAT IT HAS CAUSED THE SAME TO BE SURVEYED AND SUBDIVIDED INTO CEMETERY LOTS, STREETS, DRIVEWAYS, AND PATHS AS SHOWN ON THIS PLAT, AND THAT SAID SURVEY AND SUBDIVISION IS ITS OWN FREE AND VOLUNTARY ACT.

DATED THIS 23 DAY OF October, 2017.

DONALD HYING, BISHOP
CATHOLIC DIOCESE OF GARY
LAKE COUNTY, INDIANA

110/83

STATE OF INDIANA)
COUNTY OF LAKE) S.S.

I, A NOTARY PUBLIC IN AND FOR SAID COUNTY AND STATE, DO HEREBY CERTIFY THAT ON THIS DAY PERSONALLY APPEARED BEFORE ME, DONALD HYING, AS BISHOP OF THE CATHOLIC DIOCESE OF GARY, LAKE COUNTY, INDIANA, PERSONALLY KNOWN TO ME TO BE THE SAME PERSON WHOSE NAME IS SUBSCRIBED TO THE FOREGOING INSTRUMENT AND WHO ACKNOWLEDGED THAT HE SIGNED, SEALED AND DELIVERED THE PLAT AS HIS OWN FREE AND VOLUNTARY ACT.

GIVEN UNDER MY HAND AND NOTARIAL SEAL THIS 23 DAY OF OCTOBER 2017.

NOTARY PUBLIC:

A RESIDENT OF Lake COUNTY.

MY COMMISSION EXPIRES: Feb. 25, 2023

NOTES:

1. THIS SECTION IS RESERVED FOR COLUMBARIUMS.
2. THE LOCATION OF UNDERGROUND UTILITIES AS SHOWN HEREON ARE BASED ON 2. THE LOCATION OF UNDERGROUND UTILITIES AS SHOWN HEREON ARE BASED ON ABOVE GROUND STRUCTURES AND INFORMATION PROVIDED BY OWNER. LOCATIONS OF UNDERGROUND UTILITIES/STRUCTURES MAY VARY FROM LOCATIONS SHOWN HEREON. ADDITIONAL BURIED UTILITIES/STRUCTURES MAY BE ENCOUNTERED. NO EXCAVATIONS OR PROBINGS WERE MADE DURING THE PROGRESS OF THIS SURVEY TO LOCATE BURIED UTILITIES/STRUCTURES. NO UTILITY COMPANIES WERE CONTACTED.
3. REFERENCE A PLAT OF SURVEY BY PLUMB, TUCKETT, AND ASSOCIATES INC., DATED MARCH 29, 1996, JOB. NO. S95689 FOR BOUNDARY INFORMATION OF ENTIRE CHURCH PARCEL RECORDED IN SURVEY RECORD BOOK 7, PAGE 25, ON JUNE 13, 2000.
4. REFERENCE FINAL PLAT OF HOLY NAME CEMETERY SECTION "T" RECORDED IN PLAT BOOK 88, PAGE 83.

SECTION V

"I AFFIRM, UNDER PENALTIES FOR PERJURY, THAT I HAVE TAKEN REASONABLE CARE TO REDACT EACH SOCIAL SECURITY NUMBER IN THIS DOCUMENT, UNLESS REQUIRED BY LAW."
KENNETH D. GEMBALA

STATE OF INDIANA
COUNTY OF LAKE
S.S. .....
THIS IS TO STATE THAT I HAVE SUPERVISED A SURVEY OF THE DESCRIBED PROPERTY IN ACCORDANCE WITH THE GUIDELINES SET IN TITLE 865 IAC 1-12 (RULE 12), AND THE PLAT HEREON DRAWN, TO THE BEST OF MY KNOWLEDGE, CORRECTLY REPRESENTS SAID SURVEY.

PROFESSIONAL SURVEYOR: KENNETH D. GEMBALA
REGISTRATION NUMBER: S0568
kgembala@dvgteam.com

DATE: OCTOBER 13, 2017

FIELD WORK COMPLETED: SEPTEMBER 28, 2017

KENNETH D. GEMBALA REGISTERED No. S0568 STATE OF INDIANA LAND SURVEYOR

DATE: REVISIONS AND NOTES:

N
0' 5' 10'
SCALE: 1" = 10'

HOLY NAME CEMETERY SECTION "V"
11000 WEST 133RD AVNUE
CEDAR LAKE, INDIANA

HOLY NAME PARRISH

© COPYRIGHT 2017 DVG TEAM, INC

\17586\17586Replat Section V.dwg	
FB/PG	FILE NO.
DRAWN BY GAH	DATE 10/13/17
SECTION 21-34-9	COUNTY, STATE LAKE, IN
JOB NO. S17586	

2017-072393